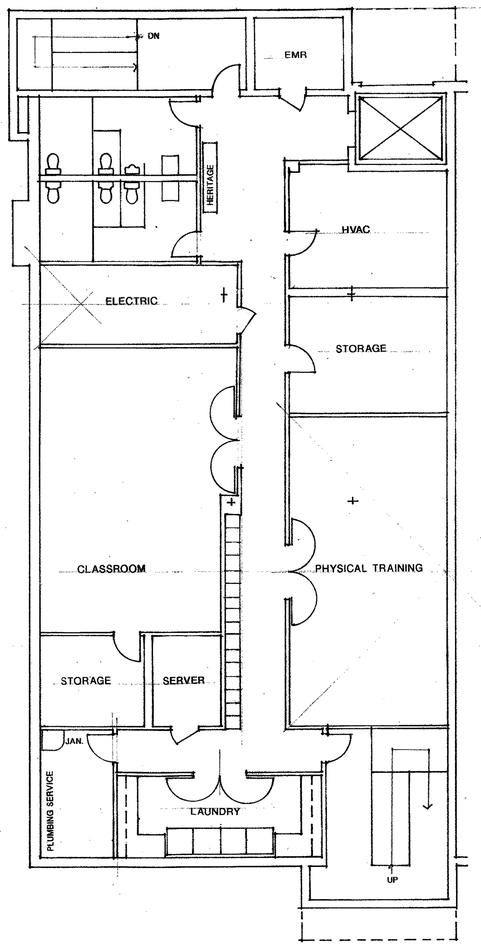

LOWER LEVEL

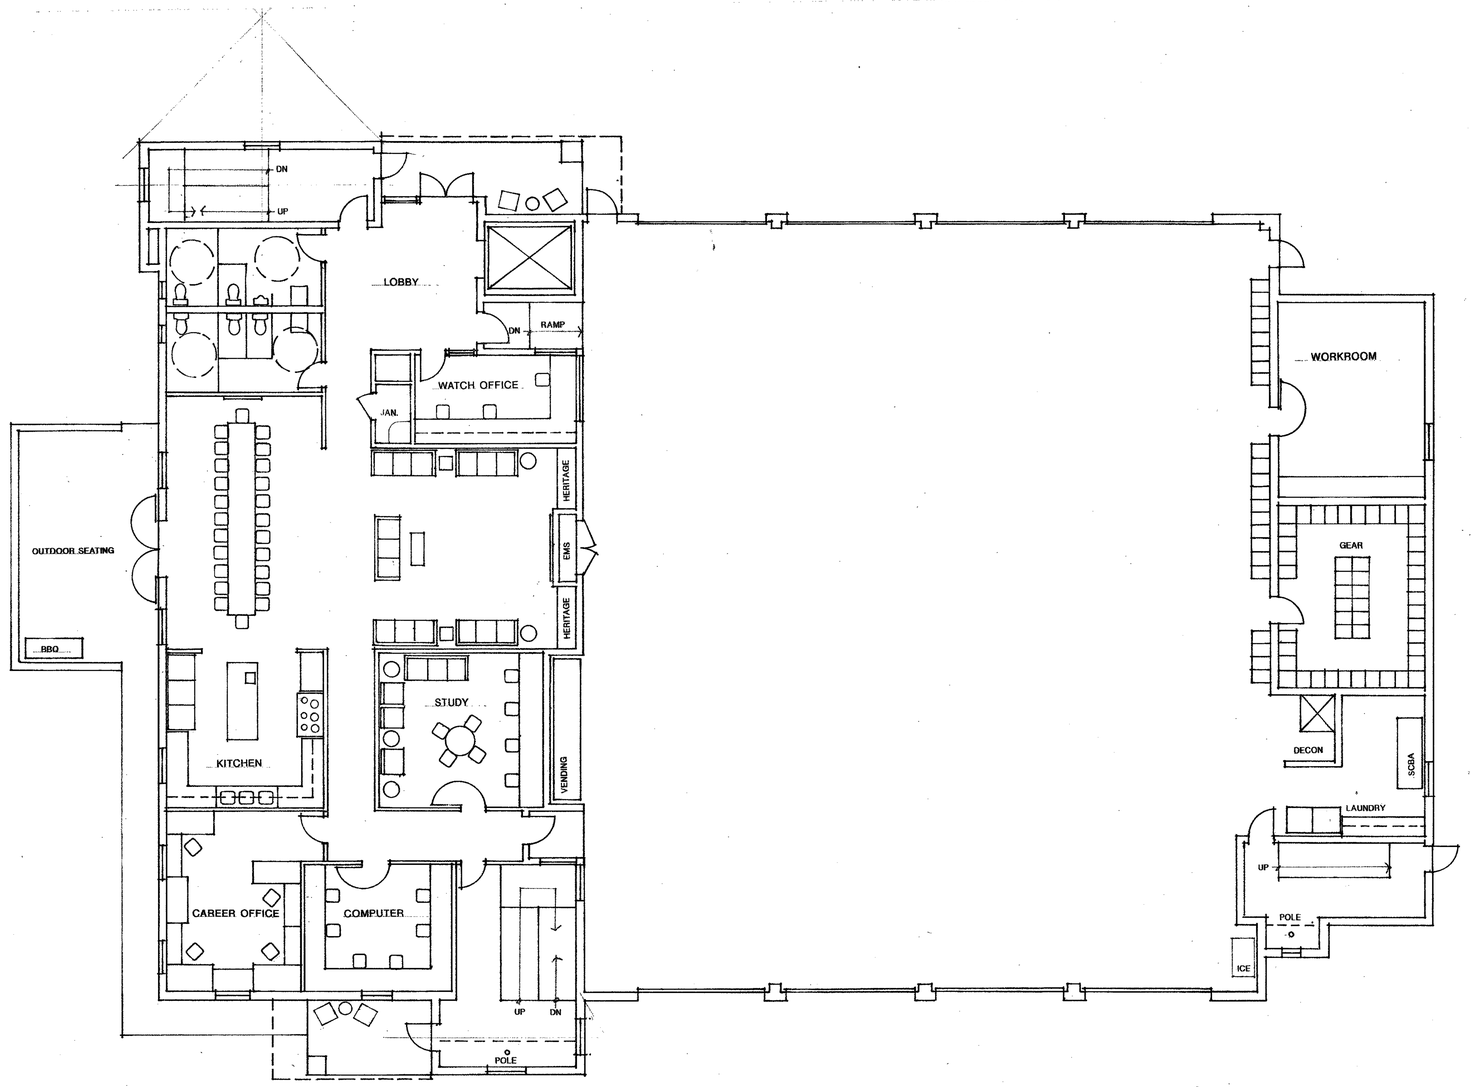

FIRST FLOOR

REVISIONS

Number	Description	Date

Professional Certification:
I certify that these documents were prepared and approved by me, and that I am a duly licensed Architect under the laws of the State of Maryland, License Number #5227-A, Expiration Date 5/17/2007.

ROCKVILLE VOLUNTEER FIRE DEPARTMENT

Michael Hackley Architects

9003 Constant Course . Columbia, Maryland 21046
410.953.0588 . Fax 775.307.6552 E.mail mhackleyarchitects@prodigy.net

Sheet Title:

Scale:
Date: 06/14/07
Project Number:
Drawn By:
Sheet Number:

Total Sheets This Project: